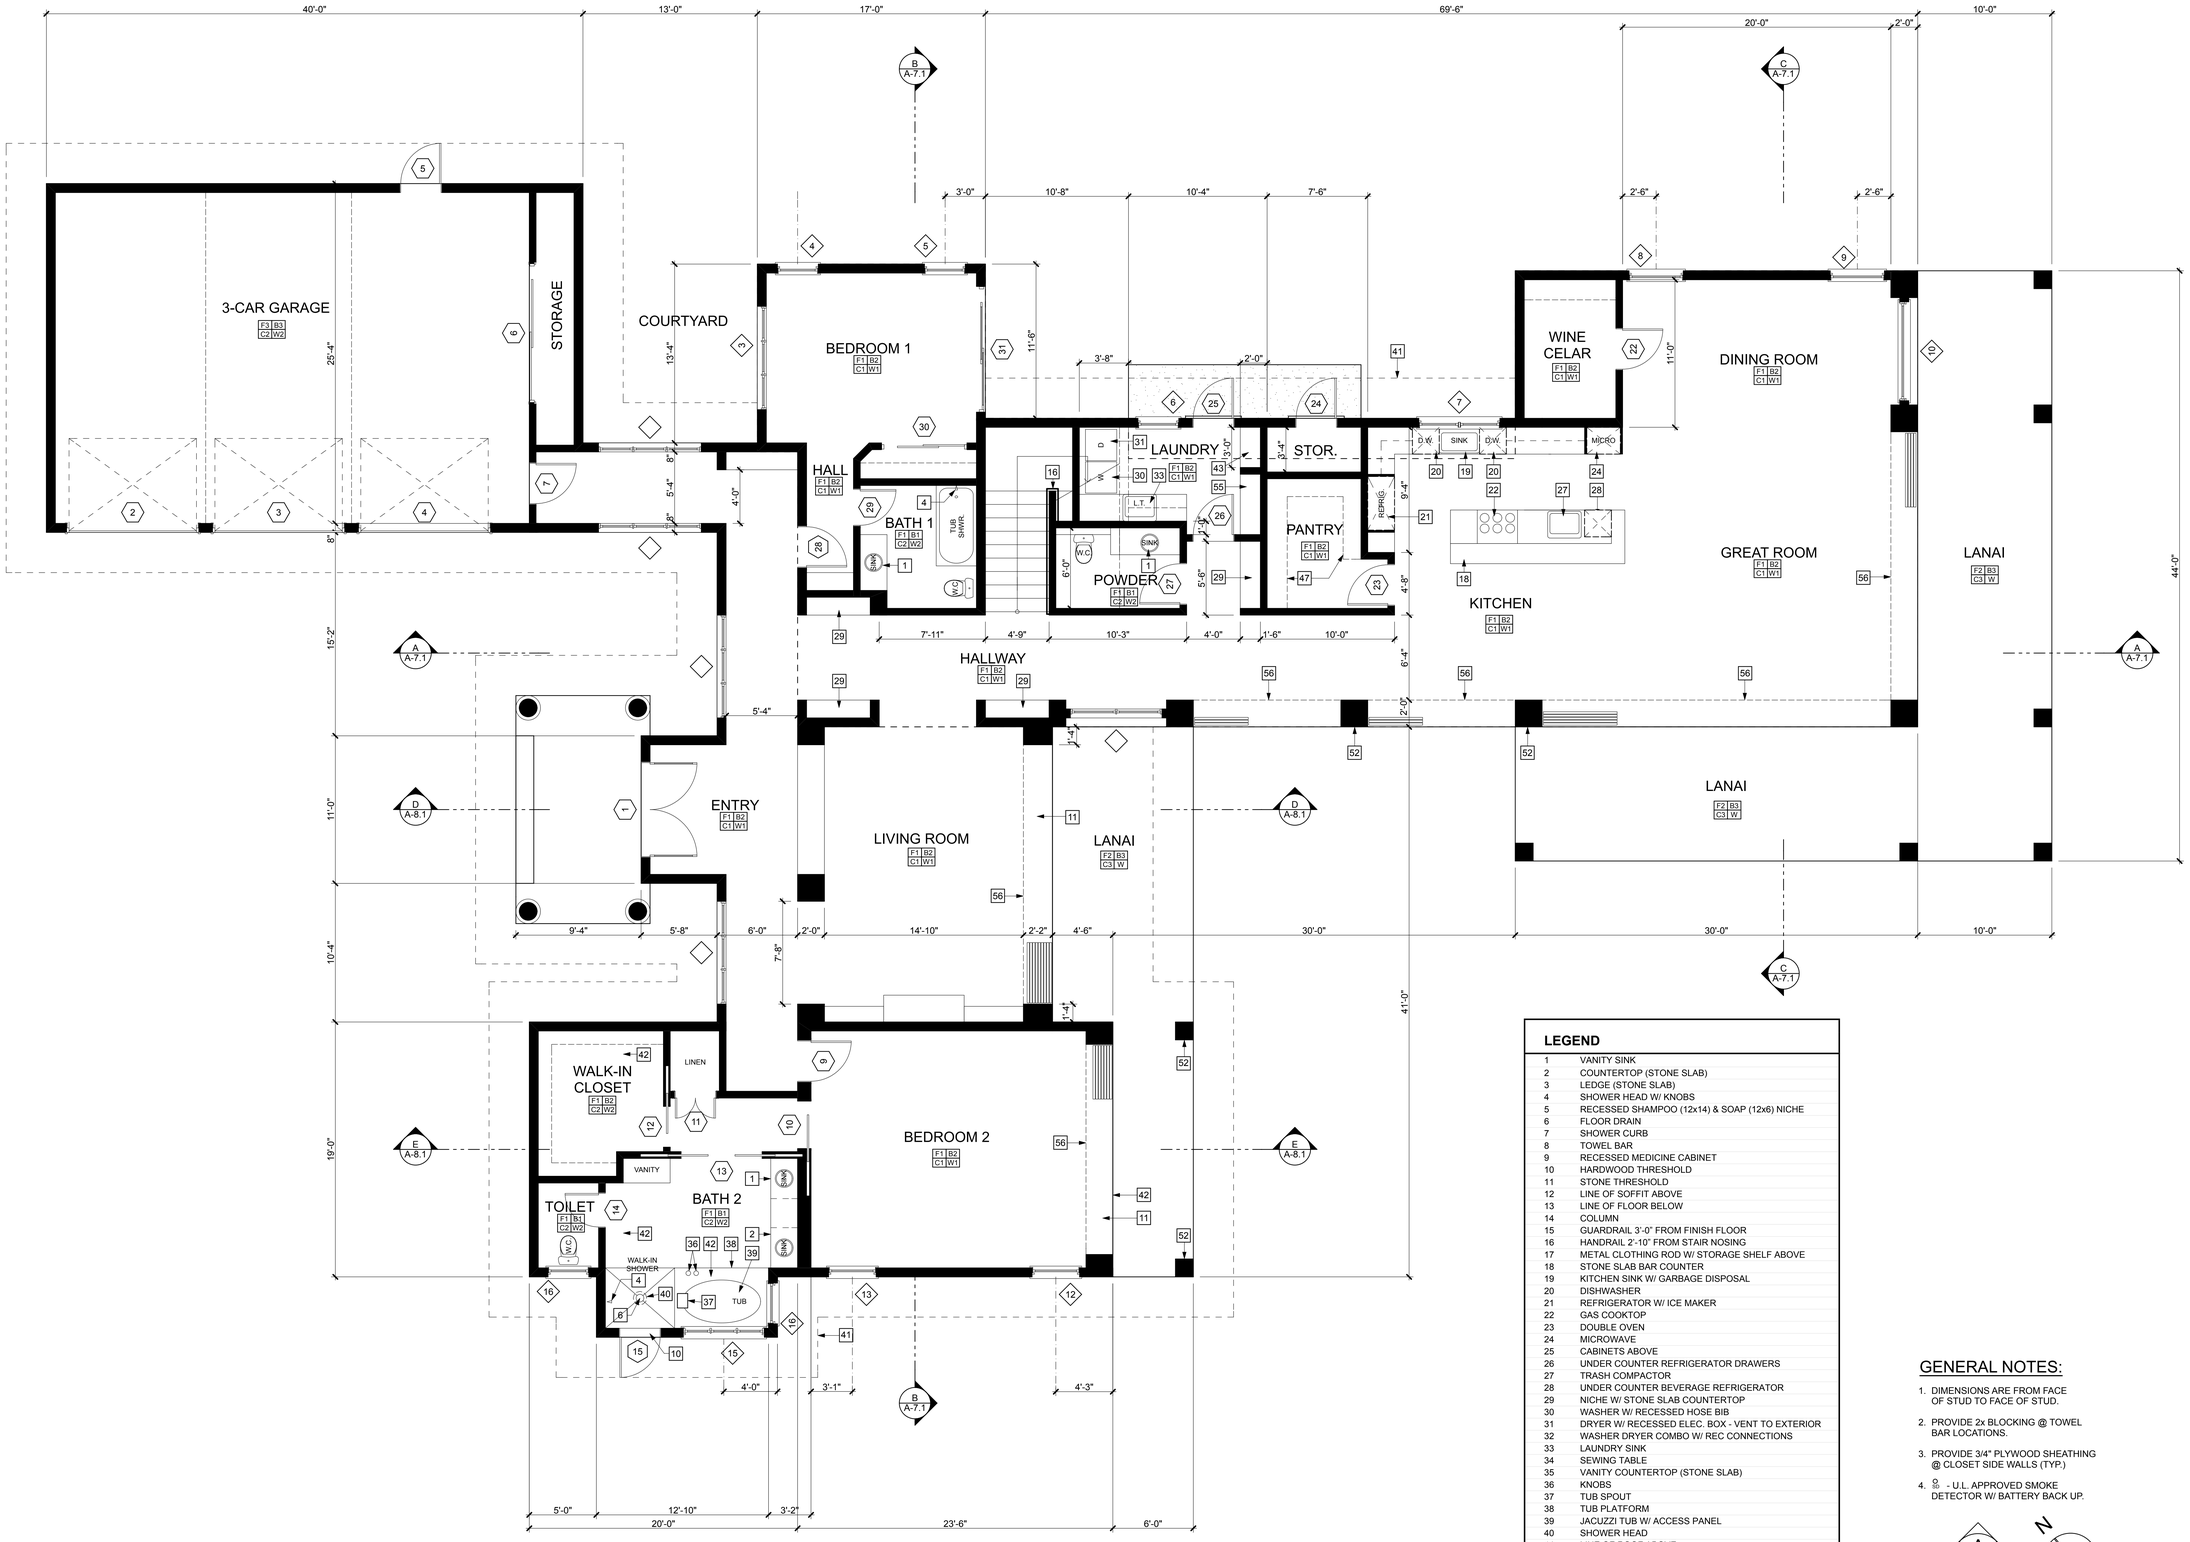

LEGEND

1	VANITY SINK
2	COUNTERTOP (STONE SLAB)
3	LEDGE (STONE SLAB)
4	SHOWER HEAD W/ KNOBS
5	RECESSED SHAMPOO (12x14) & SOAP (12x6) NICHE
6	FLOOR DRAIN
7	SHOWER CURB
8	TOWEL BAR
9	RECESSED MEDICINE CABINET
10	HARDWOOD THRESHOLD
11	STONE THRESHOLD
12	LINE OF SOFFIT ABOVE
13	LINE OF FLOOR BELOW
14	COLUMN
15	GUARDRAIL 3'-0" FROM FINISH FLOOR
16	HANDRAIL 2'-10" FROM STAIR NOSING
17	METAL CLOTHING ROD W/ STORAGE SHELF ABOVE
18	STONE SLAB BAR COUNTER
19	KITCHEN SINK W/ GARBAGE DISPOSAL
20	DISHWASHER
21	REFRIGERATOR W/ ICE MAKER
22	GAS COOKTOP
23	DOUBLE OVEN
24	MICROWAVE
25	CABINETS ABOVE
26	UNDER COUNTER REFRIGERATOR DRAWERS
27	TRASH COMPACTOR
28	UNDER COUNTER BEVERAGE REFRIGERATOR
29	NICHE W/ STONE SLAB COUNTERTOP
30	WASHER W/ RECESSED HOSE BIB
31	DRYER W/ RECESSED ELEC. BOX - VENT TO EXTERIOR
32	WASHER DRYER COMBO W/ REC CONNECTIONS
33	LAUNDRY SINK
34	SEWING TABLE
35	VANITY COUNTERTOP (STONE SLAB)
36	KNOBS
37	TUB SPOUT
38	TUB PLATFORM
39	JACUZZI TUB W/ ACCESS PANEL
40	SHOWER HEAD
41	LINE OF ROOF ABOVE
42	LINE OF FLOOR ABOVE
43	BROOM CLOSET
44	BAR SINK
45	GAS BARBEQUE
46	HARDWOOD CAP
47	ADJUSTABLE HD WD SHELVING
48	LINE OF FLOOR FINISH CHANGE (UNDER DOOR)
49	FULL LENGTH MIRROR
50	OPEN SHELF LINEN CABINET
51	FULL HEIGHT HARDWOOD BOOKSHELVES
52	CONCRETE COLUMN W/ STONE VENEER
53	16" DIA. OHIA COLUMN (MIN)
54	DOWNSPOUTS

GENERAL NOTES:

1. DIMENSIONS ARE FROM FACE OF STUD TO FACE OF STUD.
2. PROVIDE 2x BLOCKING @ TOWEL BAR LOCATIONS.
3. PROVIDE 3/4" PLYWOOD SHEATHING @ CLOSET SIDE WALLS (TYP.)
4. S - U.L. APPROVED SMOKE DETECTOR W/ BATTERY BACK UP.

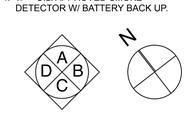

KEY TO INTERIOR ELEVATIONS

GROUND FLOOR PLAN

SCALE: 1/4" = 1'-0"

K E DESIGN unltd.
1063 IKENA CIRCLE
HONOLULU, HAWAII 96821
TEL: (808) 395-2039 FAX: (808) 395-4335 email: eisenloh@aloha.net

LICENSE DATE OF EXPIRATION - APRIL 30, 2008

THIS WORK WAS PREPARED BY ME OR UNDER MY SUPERVISION AND CONSTRUCTION OF THIS PROJECT WILL BE UNDER MY OBSERVATION.

KAILUA RESIDENCE

59 Kailuana Place
Kailua, Hawaii
TMK: 4-3-022:012

Revision	By	Date

Title:
FLOOR PLAN

Project No.	
Date	03/12/08
Drawn	
Designed	
Checked	KVE
Drawing No.	

A-1.1

Total Sheet Count: 20