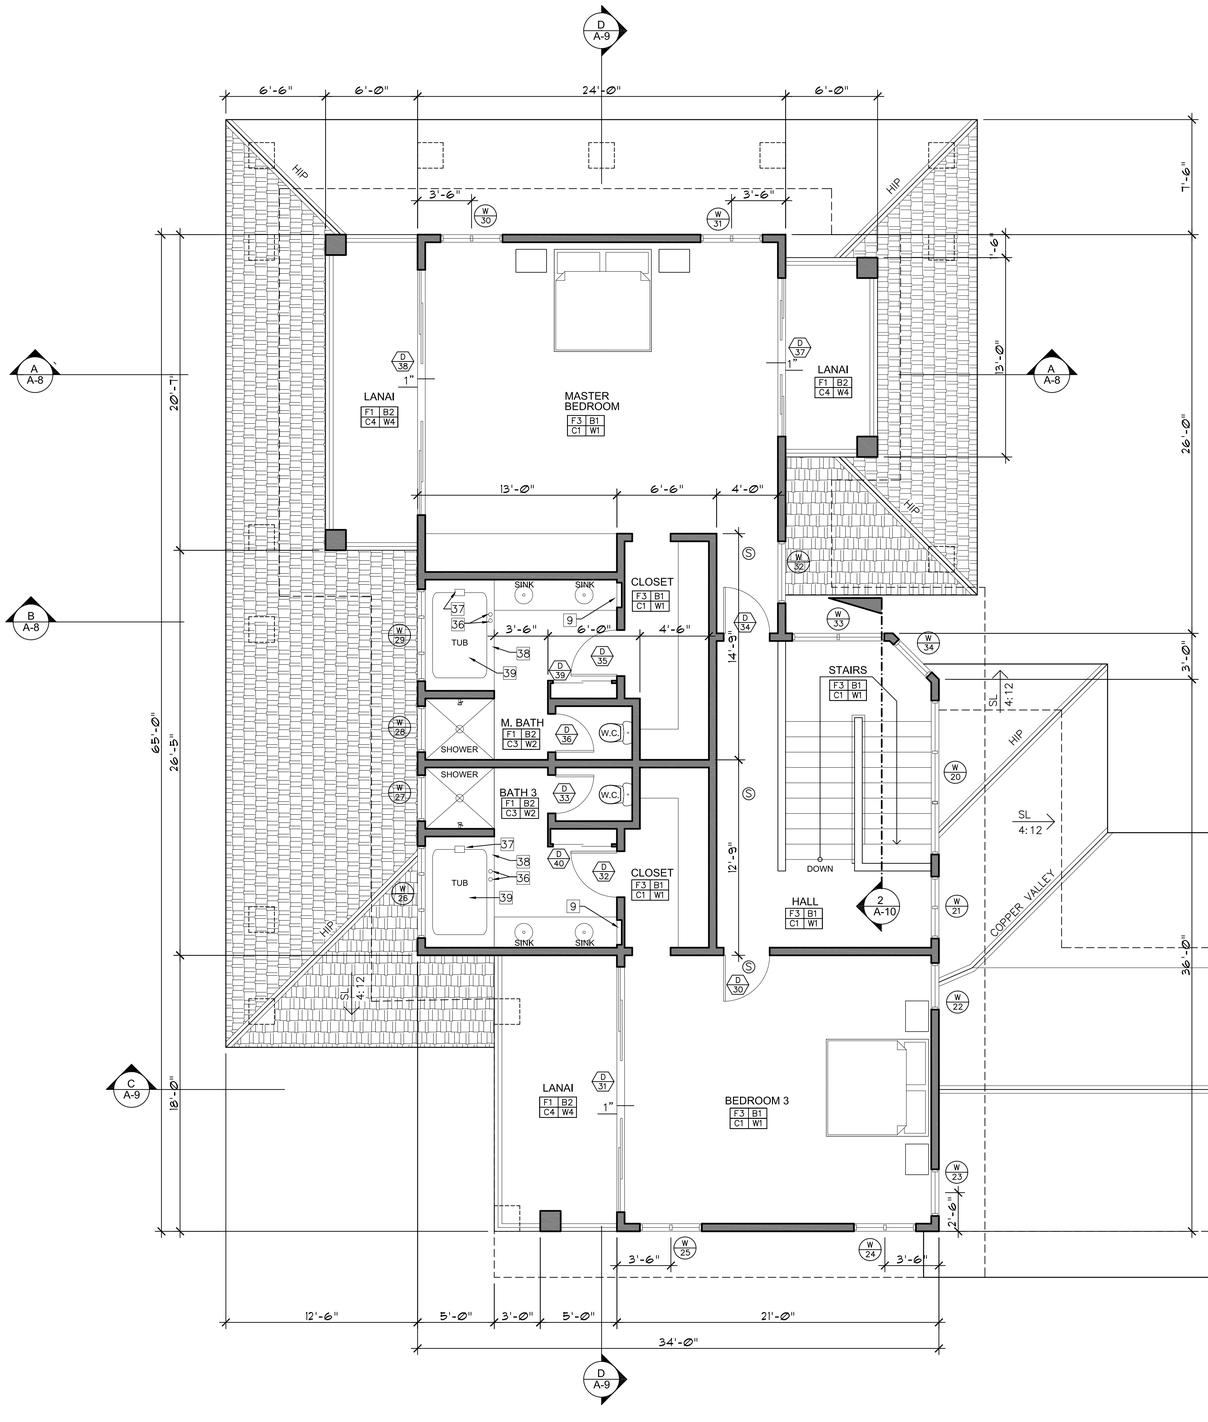

LEDGEND

1	VANITY SINK
2	COUNTERTOP (STONE SLAB)
3	LEDGE (STONE SLAB)
4	SHOWER HEAD W/KNOBS
5	RECESSED SHAMPOO (12x14) & SOAP (12x6) NICHE
6	FLOOR DRAIN
7	SHOWER CURB
8	TOWEL BAR
9	RECESSED MEDICINE CABINET
10	HARDWOOD THRESHOLD
11	STONE THRESHOLD
12	LINE OF SOFFIT ABOVE
13	LINE OF FLOOR BELOW
14	COLUMN
15	GUARDRAIL 3'-0" FROM FINISH FLOOR
16	HANDRAIL 2'-10" FROM STAIR NOSING
17	METAL CLOTHING ROD W/ STORAGE SHELF ABOVE
18	STONE SLAB BAR COUNTER
19	KITCHEN SINK W/GARBAGE DISPOSAL
20	DISHWASHER
21	REFRIGERATOR W/ICE MAKER
22	GAS COOK TOP
23	DOUBLE OVEN
24	MICROWAVE
25	CABINETS ABOVE
26	UNDER COUNTER REFREGIRATOR DRAWERS
27	TRASH COMPACTOR
28	UNDER COUNTER BEVERAGE REFRIGERATOR
29	NICHE W/ STONE SLAB COUNTERTOP
30	WASHER W/RECESSED HOSE BIB
31	DRYER W/RECESSED ELEC BOX – VENT TO EXTERIOR
32	WASHER DRYER COMBO W/ REC CONNECTIONS
33	LAUNDRY SINK
34	SEWING TABLE
35	VANITY COUNTERTOP (STONE SLAB)
36	KNOBS
37	TUB SPOUT
38	TUB PLATFORM
39	JACUZZI TUB W/ACCESS PANEL
40	SHOWER HEAD
41	LINE OF ROOF ABOVE
42	LINE OF FLOOR ABOVE
43	BROOM CLOSET
44	BAR SINK
45	GAS BARBEQUE
46	HARDWOOD CAP
47	ADJUSTABLE HD WD SHELVING
48	LINE OF FLOOR FINISH CHANGE (UNDER DOOR)
49	FULL LENGTH MIRROR
50	PREFAB METAL STAIRWAY–SEE SPEC'S
51	OPEN SHELF LINEN CABINET
52	FULL HEIGHT HARD WOOD BOOKSHELVES
53	CONCRETE COLUMN W/STONE VENEER
54	16" DIA. OHIA COLUMN (MIN)
55	FULL HEIGHT HARD WOOD BOOKSHELVES
56	DOWNSPOUT

ROOM FINISH SCHEDULE

FLOORS		BASES	
F1	STONE TILE	B1	HARDWOOD
F2	HARDWOOD	B2	STONE TILE
F3	CARPET	B3	VINYL
F4	STAINED CONCRETE	B4	NONE
CEILING		**WALLS**	
C1	5/8" GYP BOARD	W1	5/8" GYP BOARD
C2	5/8" GYP BD TYPE X	W2	5/8" GYP BD TYPE X
C3	GREENBOARD	W3	GREENBOARD
C4	HARDWOOD	W4	STUCCO
		W5	STONE TILE OR SLAB
		W6	WALL COVERING

GENERAL NOTES

1. DIMENSIONS ARE FROM FACE OF STUD TO FACE OF STUD.
2. PROVIDE 2x BLOCKING @ TOWEL BAR LOCATIONS.
3. PROVIDE 3/4" PLYWOOD SHEATHING @ CLOSET SIDE WALLS (TYP.)
4. SD – U.L. APPROVED SMOKE DETECTOR W/BATTERY BACK UP.

KEY TO INTERIOR ELEVATIONS

HOUSE 1 & 2 UPPER LEVEL PLAN

SCALE: 1/4"=1'-0"

K E DESIGN unltd.
1063 IKENA CIRCLE
HONOLULU, HAWAII 96821
TEL: (808) 395-2939 FAX: (808) 395-4335 email: elserioh@aloha.net

LICENSE DATE OF EXPIRATION - APRIL 30, 2008

THIS WORK WAS PREPARED BY ME OR UNDER MY SUPERVISION AND CONSTRUCTION OF THIS PROJECT WILL BE UNDER MY OBSERVATION.

LAIE RESIDENCE
55-135 KAMEHAMEHA HWY
LAIE, HAWAII 96762
TMK: 5-5-001: 14

Revision	By	Date

Title: LOWER LEVEL FLOOR PLAN

Project No.
Date 03/18/08
Drawn
Designed
Checked KVE
Drawing No.

A–2

Sheet of Sheets

LaieTB30.DWG